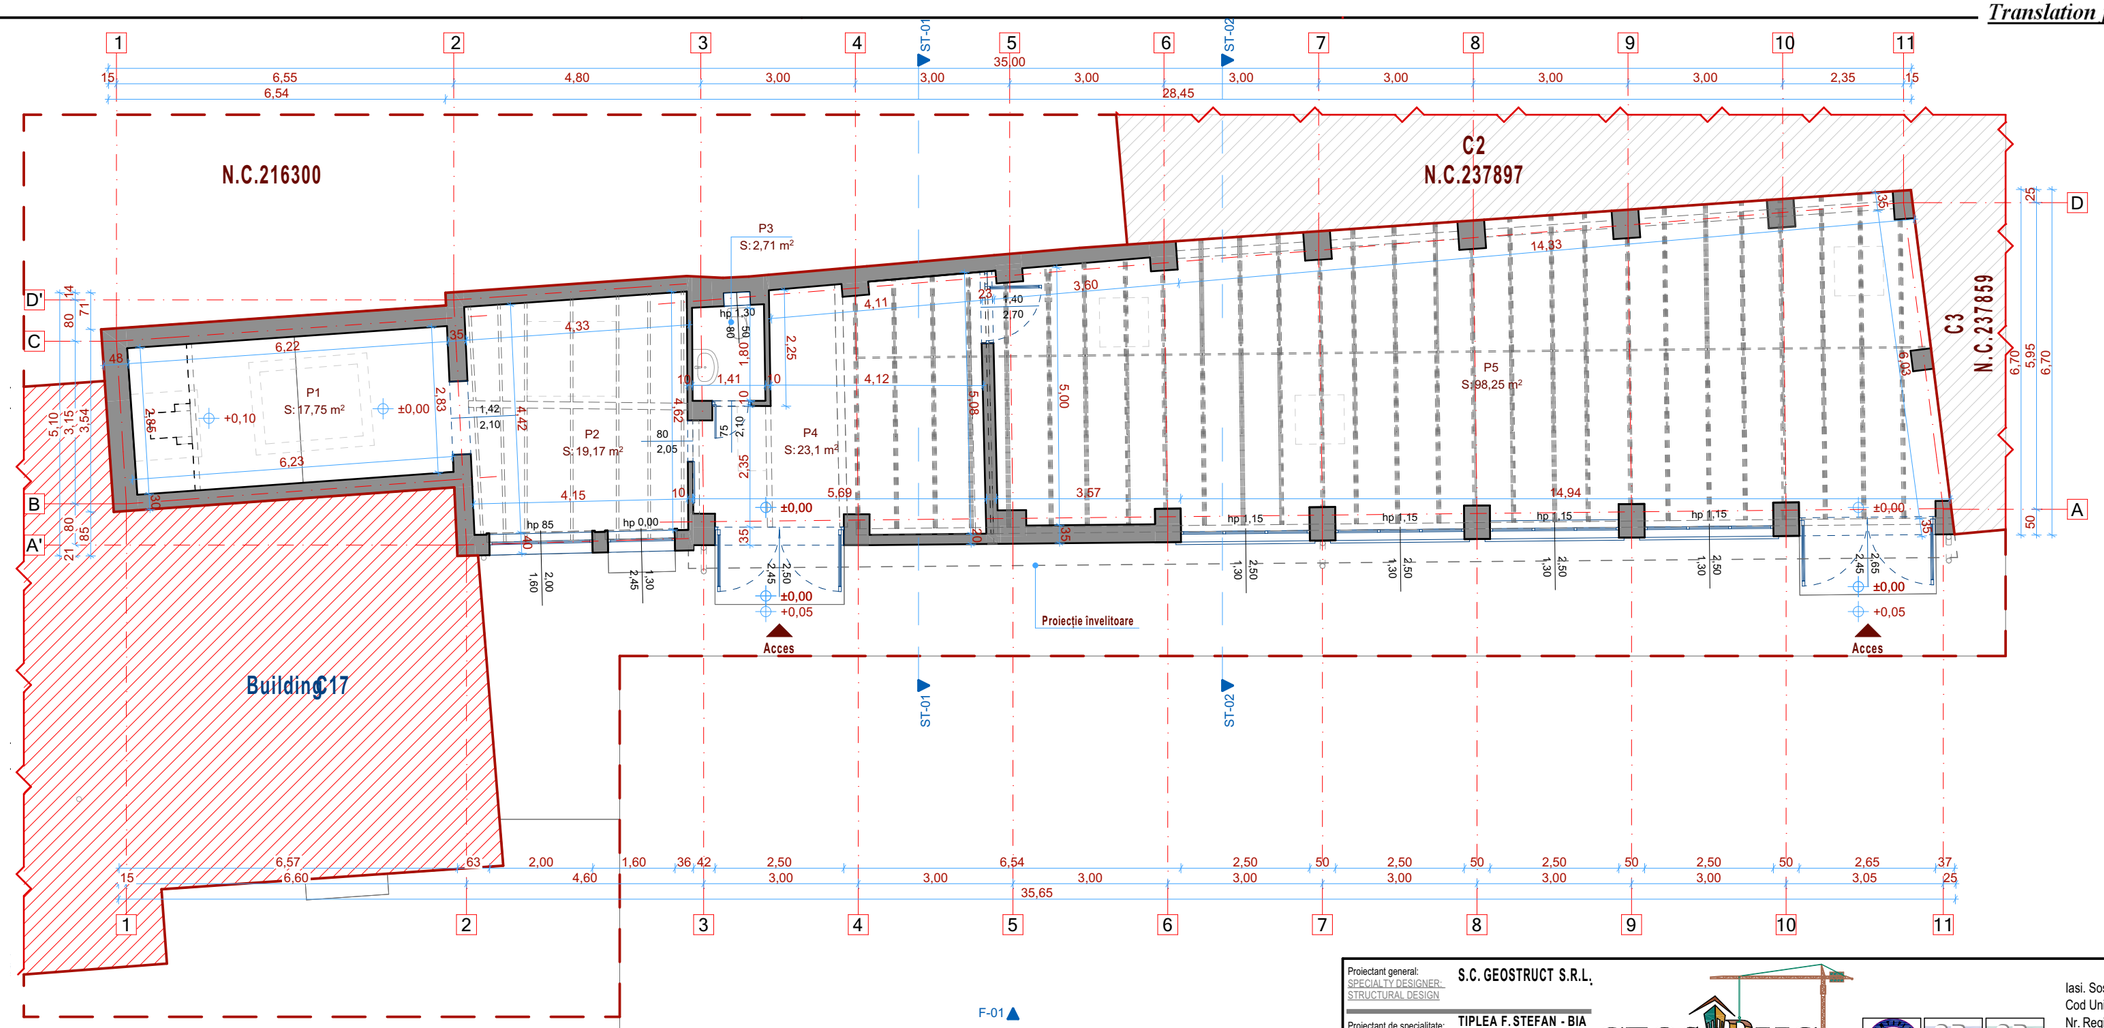

Useful area			
Nivel	**Nr.**	**Denumire**	**Area (sqm)**
Ground floor plan			
	P1	ROOM	17,75
	P2	ROOM	19,17
	P3	BATHROOM	2,71
	P4	ROOM	23,10
	P5	ROOM	98,25
			160,98

Proiectant general: S.C. GEOSTRUCT S.R.L.
SPECIALTY DESIGNER: STRUCTURAL DESIGN

Proiectant de specialitate: TIPLEA F. STEFAN - BIA
SPECIALTY DESIGNER: ARCHITECTURAL DESIGN
CIF 38071661
S.C. ASKBA S.R.L.
CUI 36146776

GEOSTRUCT
BIROU DE PROIECTARE CIVILA SI GEOTEHNICA

Iasi. Sos. Arcu, nr. 71
Cod Unic de Inregistrare: RO 34380761
Nr. Registrul Comertului: J22/683/2015
Tel.: +40 748 141 118
email: office@geostruct.ro

Calitatea / Discipline	Nume / Name	Semnaturi / Signatures	Cerinta / Exigence	REFERAT Nr. / DATA / REPORT No. / DATE		
					Nivel de stabilitate la incendiu - P118/99 / Fire resistance class	II
Verificator / Verifier	Eng. Rotarescu Ioan			...	Clasa de importanta - P100-1/2013 / Importance class	III
Expert / Expert	Eng. Diaconu Daniel			...	Categoria de importanta - H.G. 766/1997 / Importance category	C

Denumire proiect / Project name	SERVICES FOR PREPARING A TECHNICAL EXPERTISE OF THE ANNEXES AND THE GREENHOUSE LOCATED IN THE COURTYARD OF THE LIBRECHT - FILIPESCU HOUSE, NOW UNIVERSITY HOUSE (HISTORICAL MONUMENT, LMI B-II-M-A-19107 CODE))										Amplasament / Location	Mun. Bucuresti, Str. Dionisie Lupu, nr. 46
Beneficiar / Beneficiary	Bucharest University										Revizia nr. / Revision no.	-
Specialitatea / Discipline	Arhitectură / Architectural design	Semnaturi / Signatures	Data / Date	zz / dd	..	ll / mm	12	aa / yy	24		Proiect nr. intern / Project no.	363/2024
Manager proiect / Project manager	Eng. Niculi Bogdan-Alin		Faza / Design phase	technical expertise						Titlul plansei / Drawing title	Proiect nr. / Project no.	363/2024
Desenat / Draw by	Eng. Niculi Bogdan-Alin										Plansa nr. / Drawing no.	R.28.1
Desenat / Draw by	Arch. Țiplea Ștefan		Scara / Scale	1:100						C28-29-PLAN		
Desenat / Draw by	Arch. Barbu Mircea-Andrei											