Translation from Romanian

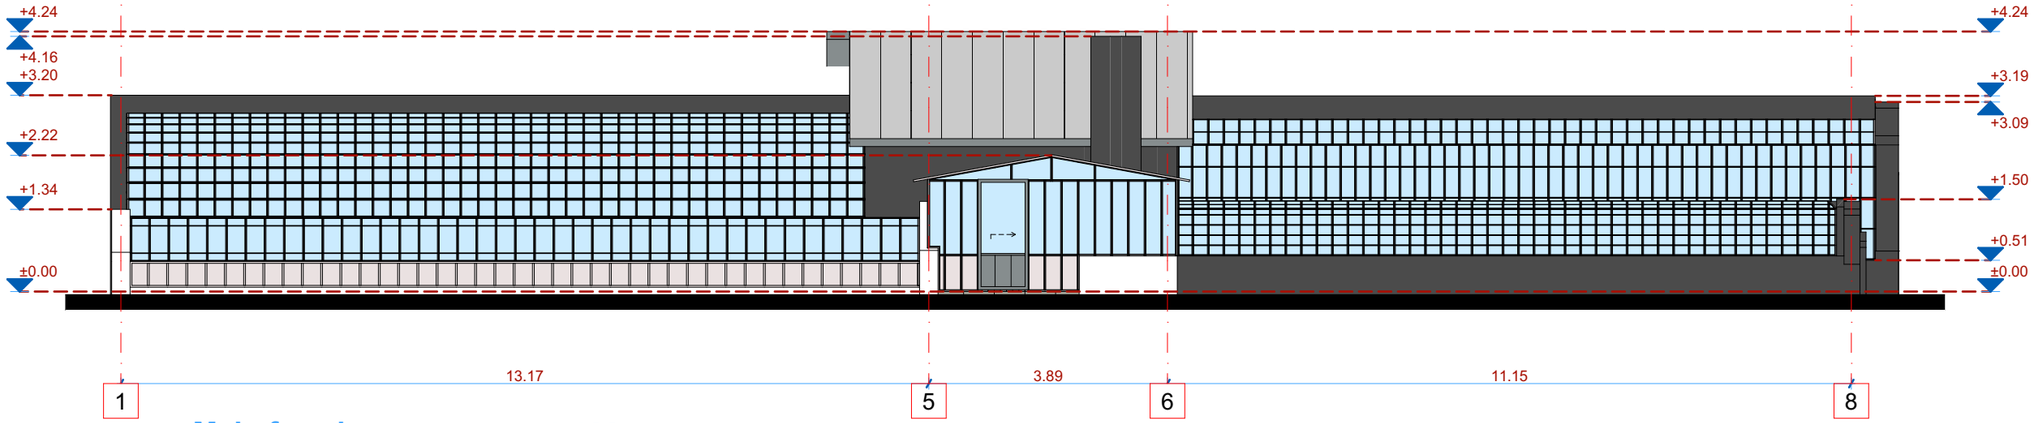

Main facade **sc.1:100**

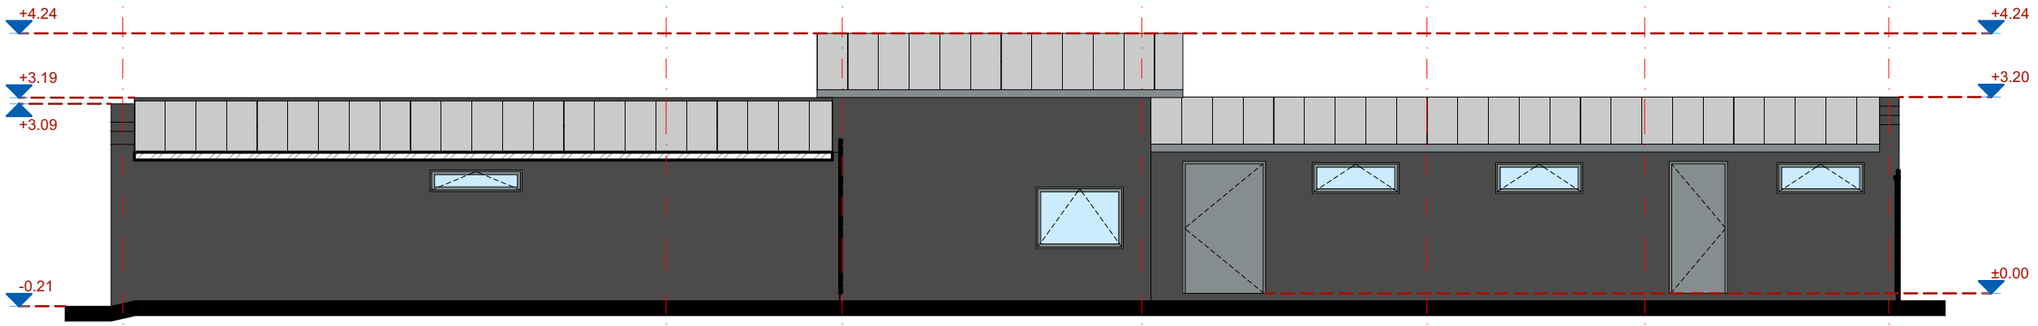

Fațadă secundară **sc.1:100**

Proiectant general: SPECIALTY DESIGNER: STRUCTURAL DESIGN	S.C. GEOSTRUCT S.R.L.
Proiectant de specialitate: SPECIALTY DESIGNER: ARCHITECTURAL DESIGN	TIPLEA F. STEFAN - BIA CIF 38071661 S.C. ASKBA S.R.L. CUI 36146776

GEOSTRUCT
BIROU DE PROIECTARE CIVILA SI GEOTEHNICA

Iasi. Sos. Arcu, nr. 71
Cod Unic de Inregistrare: RO 34380761
Nr. Registrul Comertului: J22/683/2015
Tel.: +40 748 141 118
email: office@geostruct.ro

Calitatea Discipline	Nume Name	Semnaturi Signatures	Cerinta Exigence	REFERAT Nr. / DATA REPORT No. / DATE	Nivel de stabilitate la incendiu - P118/99 Fire resistance class	II
Verificator Verifier	Eng. Rotarescu Ioan			...	Clasa de importanta - P100-1/2013 Importance class	III
Expert Expert	Eng. Diaconu Daniel			...	Categoria de importanta - H.G. 766/1997 Importance category	C

Denumire proiect Project name	SERVICES FOR PREPARING A TECHNICAL EXPERTISE OF THE ANNEXES AND THE GREENHOUSE LOCATED IN THE COURTYARD OF THE LIBRECHT - FILIPESCU HOUSE, NOW UNIVERSITY HOUSE (HISTORICAL MONUMENT, LMI B-II-M-A-19107 CODE))										Amplasament Location	Mun. Bucuresti, Str. Dionisie Lupu, nr. 46	
Beneficiar Beneficiary	Bucharest University										Revizia nr. Revision no.	Project nr. intern Project no.	363/2024
Specialitatea Discipline	Arhitectură Architectural design	Semnaturi Signatures	Data Date	zz dd	..	ll mm	12	aa yy	24		-	Project nr. Project no.	363/2024
Manager proiect Project manager	Eng. Niculi Bogdan-Alin		Faza Design phase	technical expertise						Titlul planșei Drawing title		Planșa nr. Drawing no.	R.24.02
Desenat Draw by	Eng. Niculi Bogdan-Alin												
Desenat Draw by	Arch. Țiplea Ștefan		Scara Scale	1:100						C24-C26-C27 MAIN/SECONDARY FACADE			
Desenat Draw by	Arch. Barbu Andrei-Mircea												

A3