Translation from Romanian

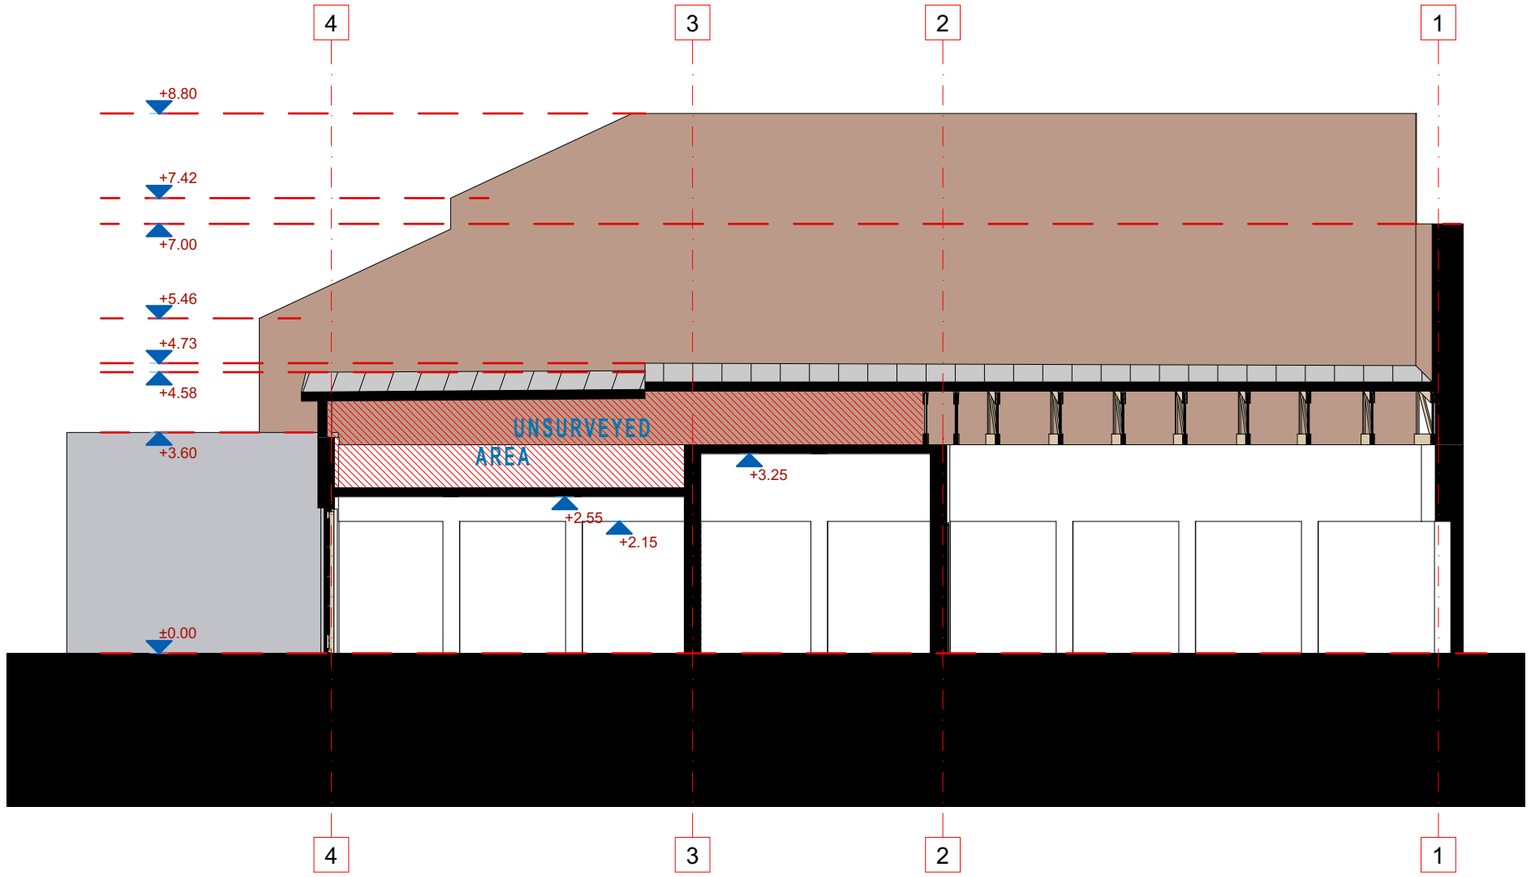

SL-01 Longitudinal section 1:100

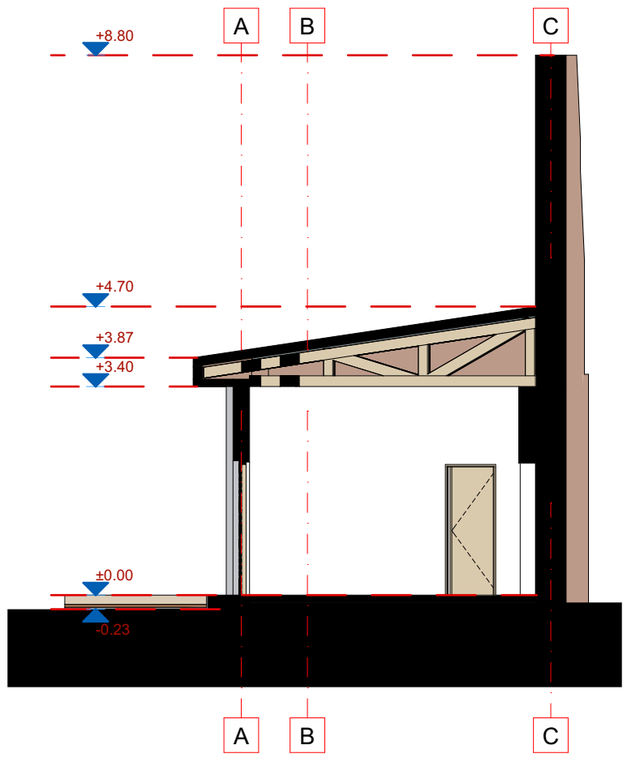

ST-01 Cross section 1:100

A3

Proiectant general: SPECIALTY DESIGNER: STRUCTURAL DESIGN	S.C. GEOSTRUCT S.R.L.				Iasi. Sos. Arcu, nr. 71 Cod Unic de Inregistrare: RO 34380761 Nr. Registrul Comertului: J22/683/2015
Proiectant de specialitate: SPECIALTY DESIGNER: ARCHITECTURAL DESIGN	TIPLEA F. STEFAN - BIA CIF 38071661 S.C. ASKBA S.R.L. CUI 36146776				Tel.: +40 748 141 118 email: office@geostruct.ro
Calitatea / Discipline	Nume / Name	Semnaturi / Signatures	Cerinta / Exigence	REFERAT Nr. / DATA / REPORT No. / DATE	Nivel de stabilitate la incendiu - P118/99 / Fire resistance class: II
Verificator / Verifier	Eng. Rotarescu Ioan			...	Clasa de importanta - P100-1/2013 / Importance class: III
Expert / Expert	Eng. Diaconu Daniel			...	Categoria de importanta - H.G. 766/1997 / Importance category: C
Denumire proiect / Project name	SERVICES FOR PREPARING A TECHNICAL EXPERTISE OF THE ANNEXES AND THE GREENHOUSE LOCATED IN THE COURTYARD OF THE LIBRECHT - FILIPESCU HOUSE, NOW UNIVERSITY HOUSE (HISTORICAL MONUMENT, LMI B-II-M-A-19107 CODE))				Amplasament / Location: Mun. Bucuresti, Str. Dionisie Lupu, nr. 46
Beneficiar / Beneficiary	Bucharest University				Revizia nr. / Revision no.: -
Specialitatea / Discipline	Arhitectură / Architectural design	Semnaturi / Signatures	Data / Date	zz dd .. ll mm 12 aa yy 24	Project nr. intern / Project no.: 363/2024
Manager project / Project manager	Eng. Niculi Bogdan-Alin		Faza / Design phase	technical expertise	Project nr. / Project no.: 363/2024
Desenat / Draw by	Eng. Niculi Bogdan-Alin				Titlul planseI / Drawing title: C8 - SECTIONS ST-01, SL-02
Desenat / Draw by	Arch. Țiplea Ștefan		Scara / Scale	1:100	Plansa nr. / Drawing no.: R.8.3.
Desenat / Draw by	Arch. Barbu Mircea-Andrei				